Drawing Plotted: 17 Sep 2019 1:50 PM

Appendix 11
Construction Site Fencing Plan

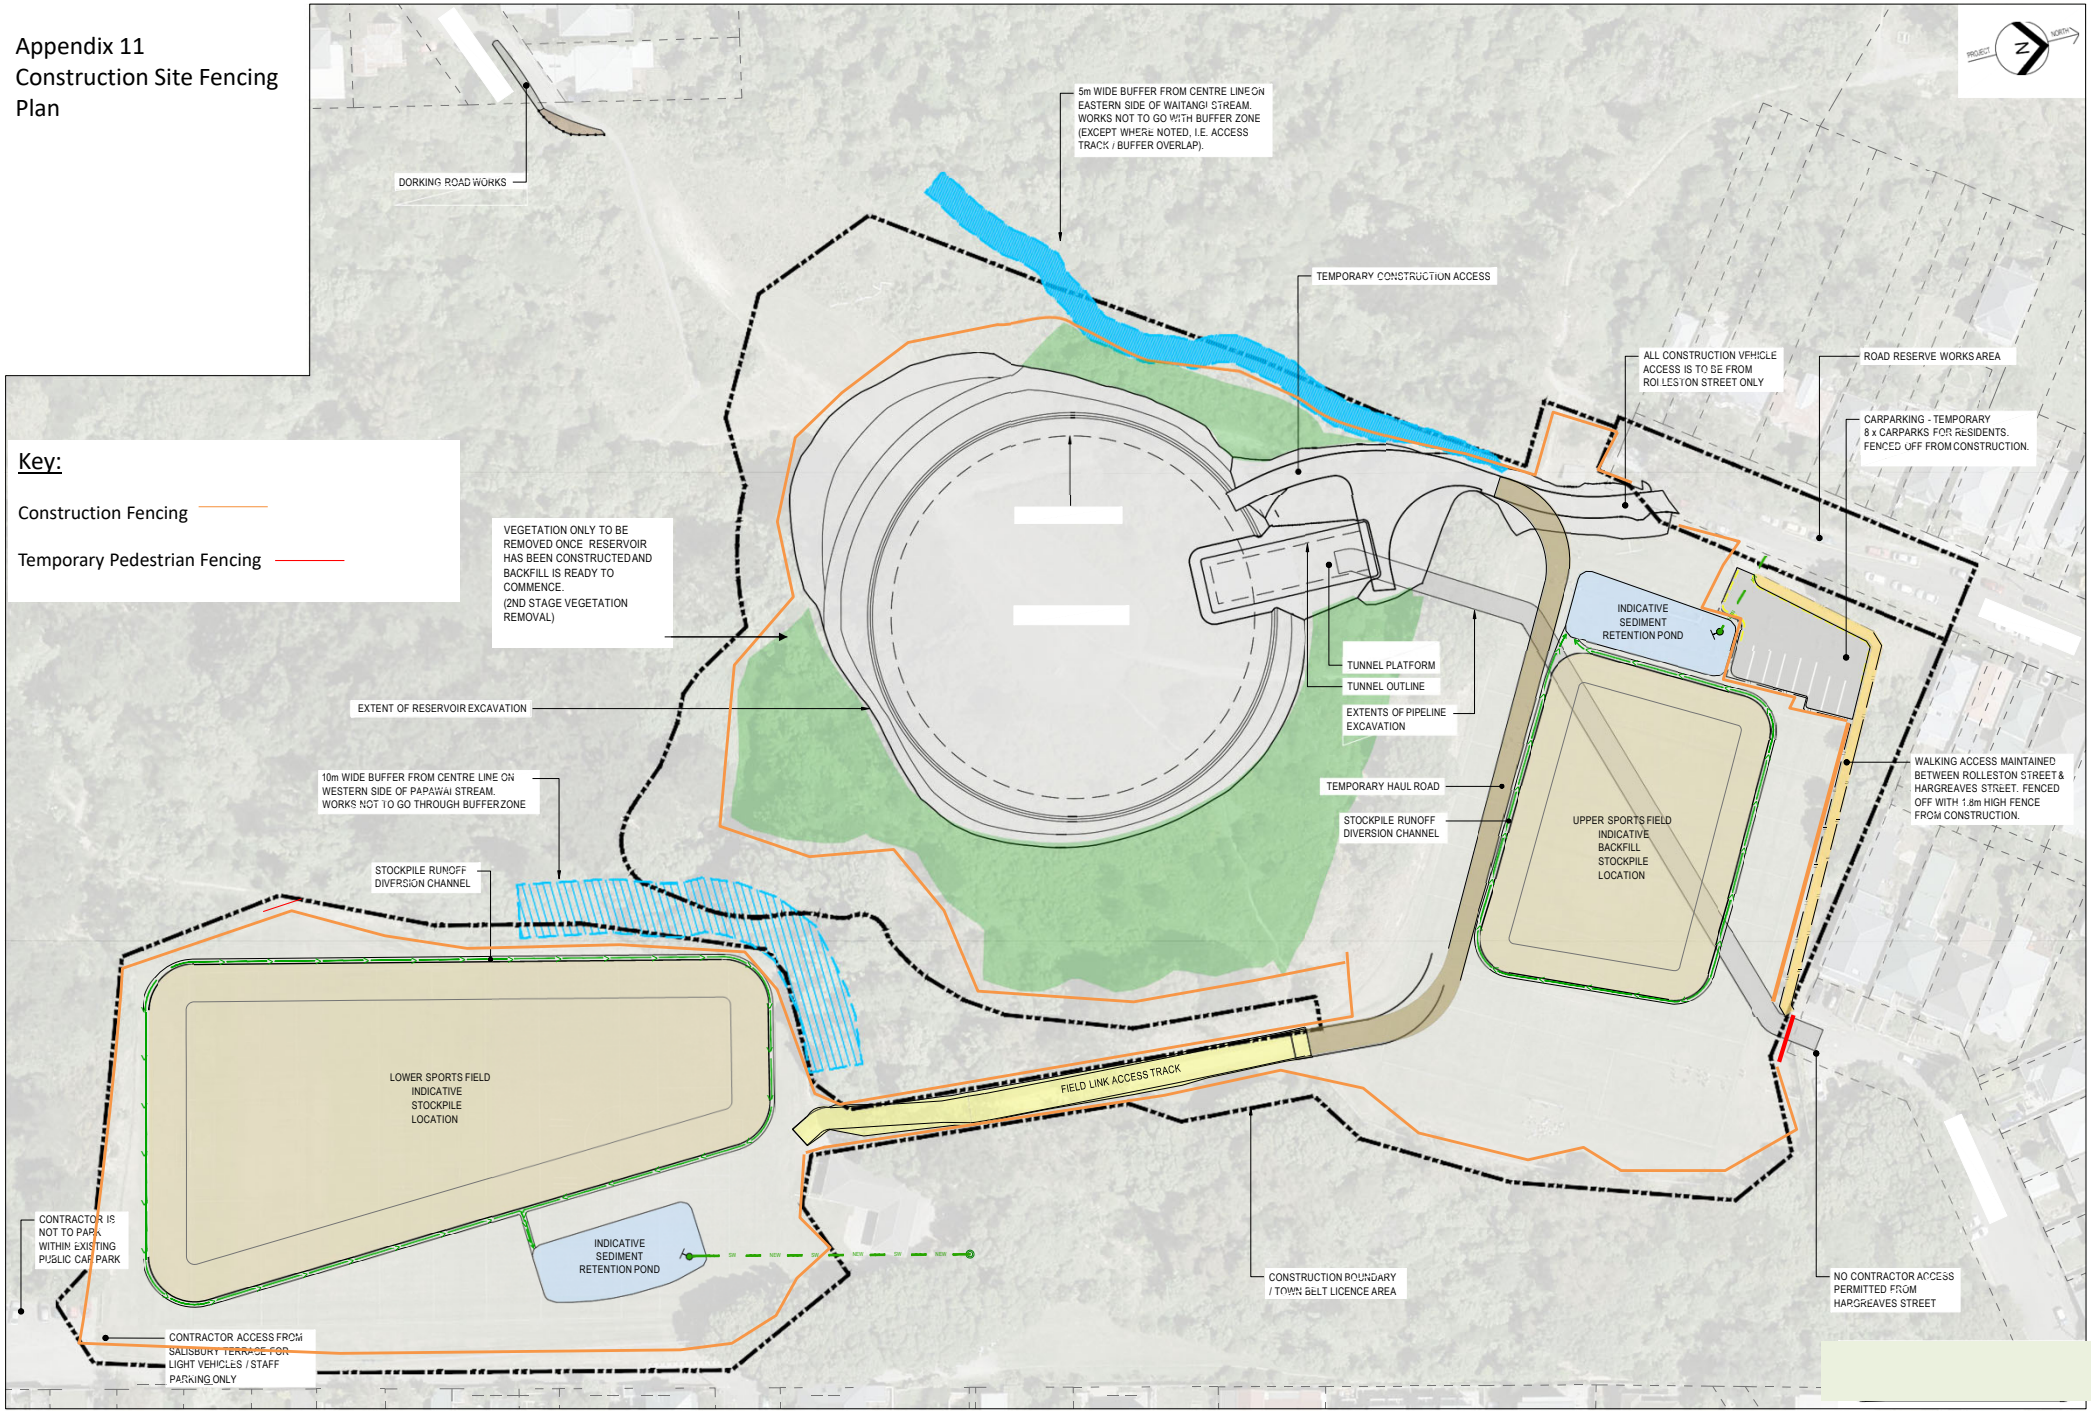

www.beca.com

www.beca.com

Document No. P:\326\326232\CAD\326232-CE-110.DWG

DO NOT SCALE

IF IN DOUBT ASK